




Existing Site Plan 1:500@A3

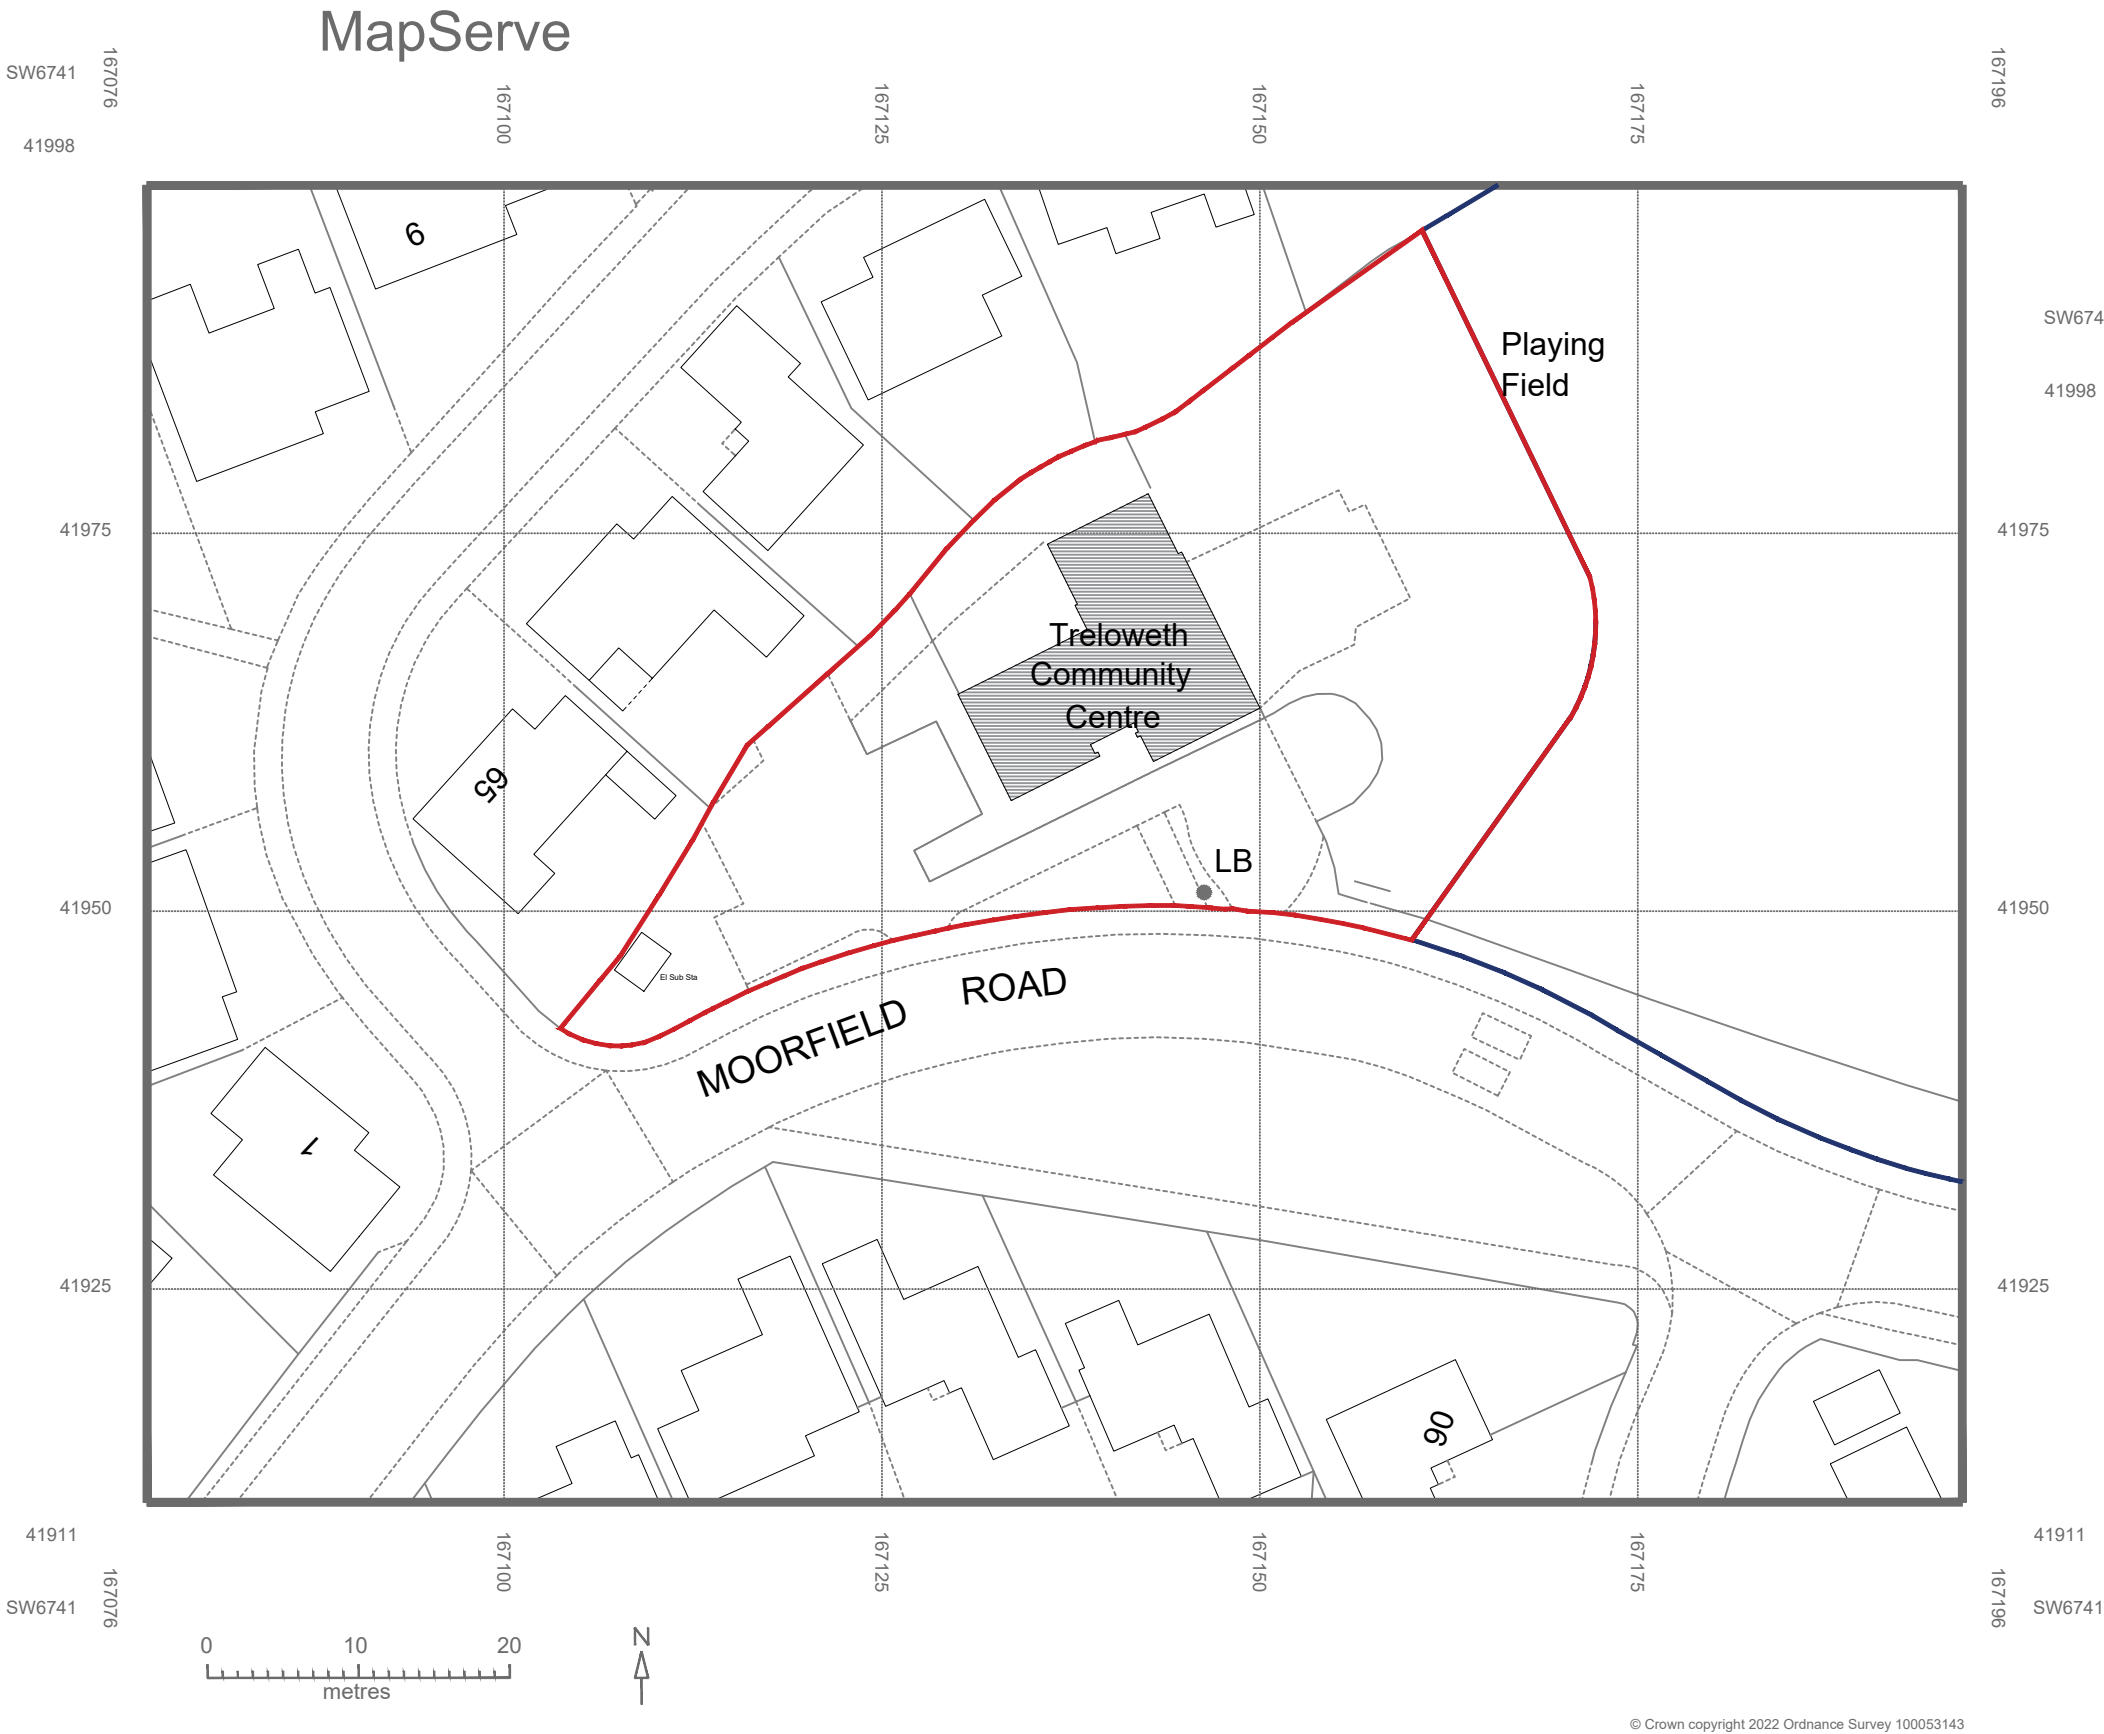

Location Plan 1:1250@A3

revision notes:		
		
1 Penhalls Drive, Playing Place, Truro, Cornwall, TR3 6GW		
T: 01209 697 277 M: 07934 913 041 e-mail: enquiries@austinarchitectural.co.uk web: www.austinarchitectural.co.uk		
client: CARN BREA PARISH COUNCIL		
project: EXTENSION AND ALTERATIONS TO TRELOWETH COMMUNITY HALL, MOORFIELD ROAD, POOL.		
drawing: LOCATION PLAN & EXISTING SITE PLAN		
drawing no: 22-192-L	scale: 1:500	paper size: A3
revision: /	date: 21/11/2022	drawn by: RMA checked by:
drawing status: EXISTING		
DO NOT SCALE FROM THESE DRAWINGS FOR CONSTRUCTION PURPOSES - IF IN DOUBT - ASK!		



Existing Floor Plan 1:100@A3

revision notes:



1 Penhalls Drive, Playing Place,
Truro, Cornwall, TR3 6GW
T: 01209 697 277
M: 07934 913 041
e-mail: enquiries@austinarchitectural.co.uk
web: www.austinarchitectural.co.uk

client:
CARN BREA PARISH COUNCIL

project:
EXTENSION AND ALTERATIONS TO
TRELWETH COMMUNITY HALL,
MOORFIELD ROAD, POOL.

drawing:
EXISTING FLOOR PLAN


drawing no: 22-192-EX01	scale: 1:100	paper size: A3
revision: /	date: 21/11/2022	drawn by: RMA checked by:

drawing status:
EXISTING


DO NOT SCALE FROM THESE DRAWINGS FOR
CONSTRUCTION PURPOSES - IF IN DOUBT - ASK!




Existing South Elevation 1:100@A3

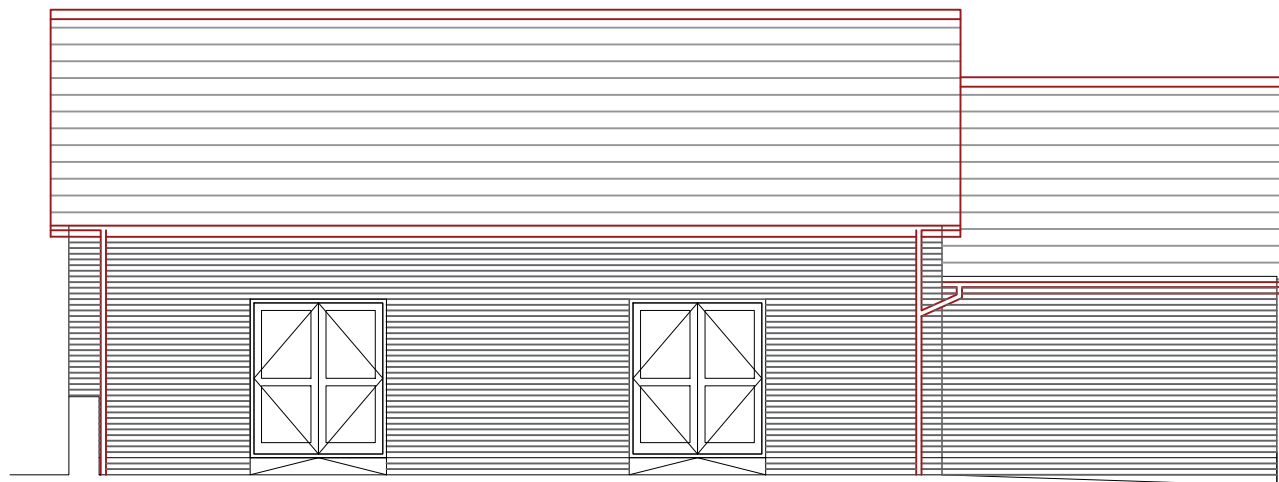

Existing East Elevation 1:100@A3

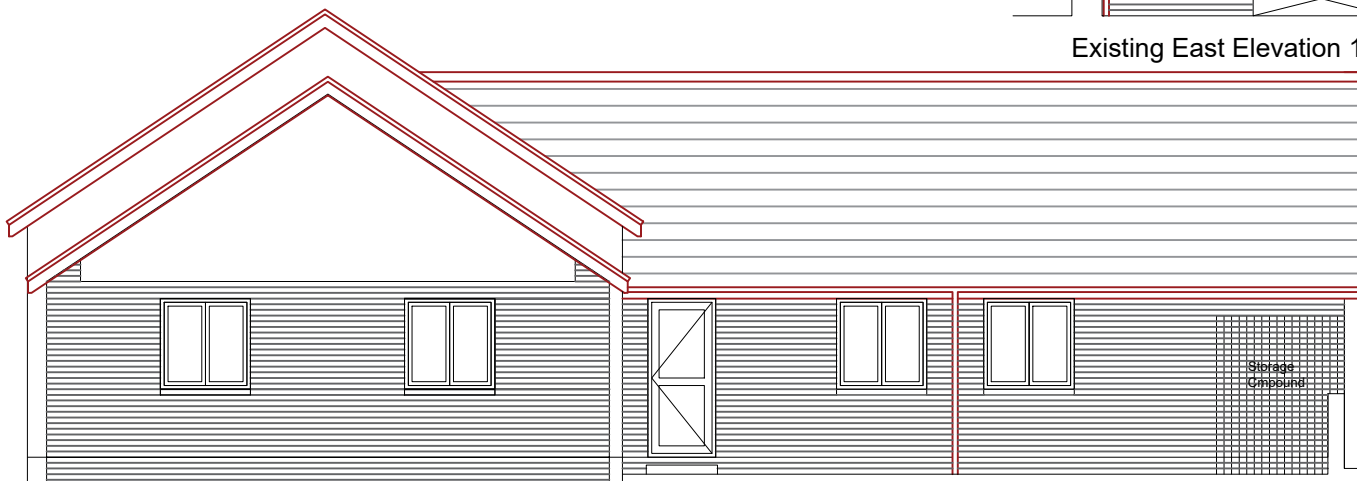

Existing North Elevation 1:100@A3

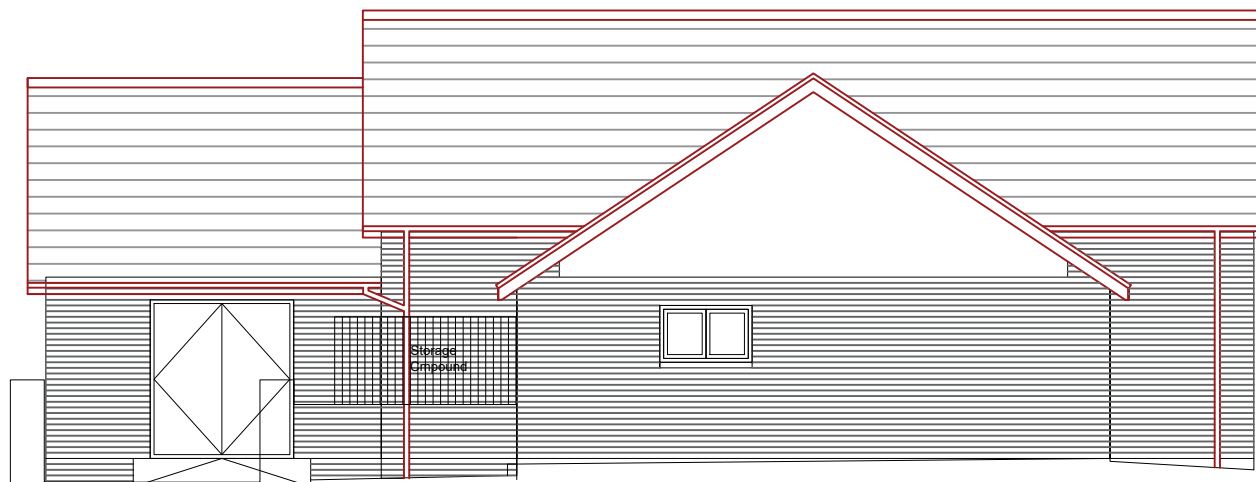

Existing West Elevation 1:100@A3

Existing Elevations 1:100@A3


revision notes:



1 Penhalls Drive, Playing Place,
Truro, Cornwall, TR3 6GW

T: 01209 697 277
M: 07934 913 041
e-mail: enquiries@austinarchitectural.co.uk
web: www.austinarchitectural.co.uk

client: CARN BREA PARISH COUNCIL		
project: EXTENSION AND ALTERATIONS TO TRELOWETH COMMUNITY HALL, MOORFIELD ROAD, POOL.		
drawing: EXISTING ELEVATIONS		
drawing no: 22-192-EX02	scale: 1:100	paper size: A3
revision: /	date: 21/11/2022	drawn by: RMA checked by:
drawing status: EXISTING		
DO NOT SCALE FROM THESE DRAWINGS FOR CONSTRUCTION PURPOSES - IF IN DOUBT - ASK!		

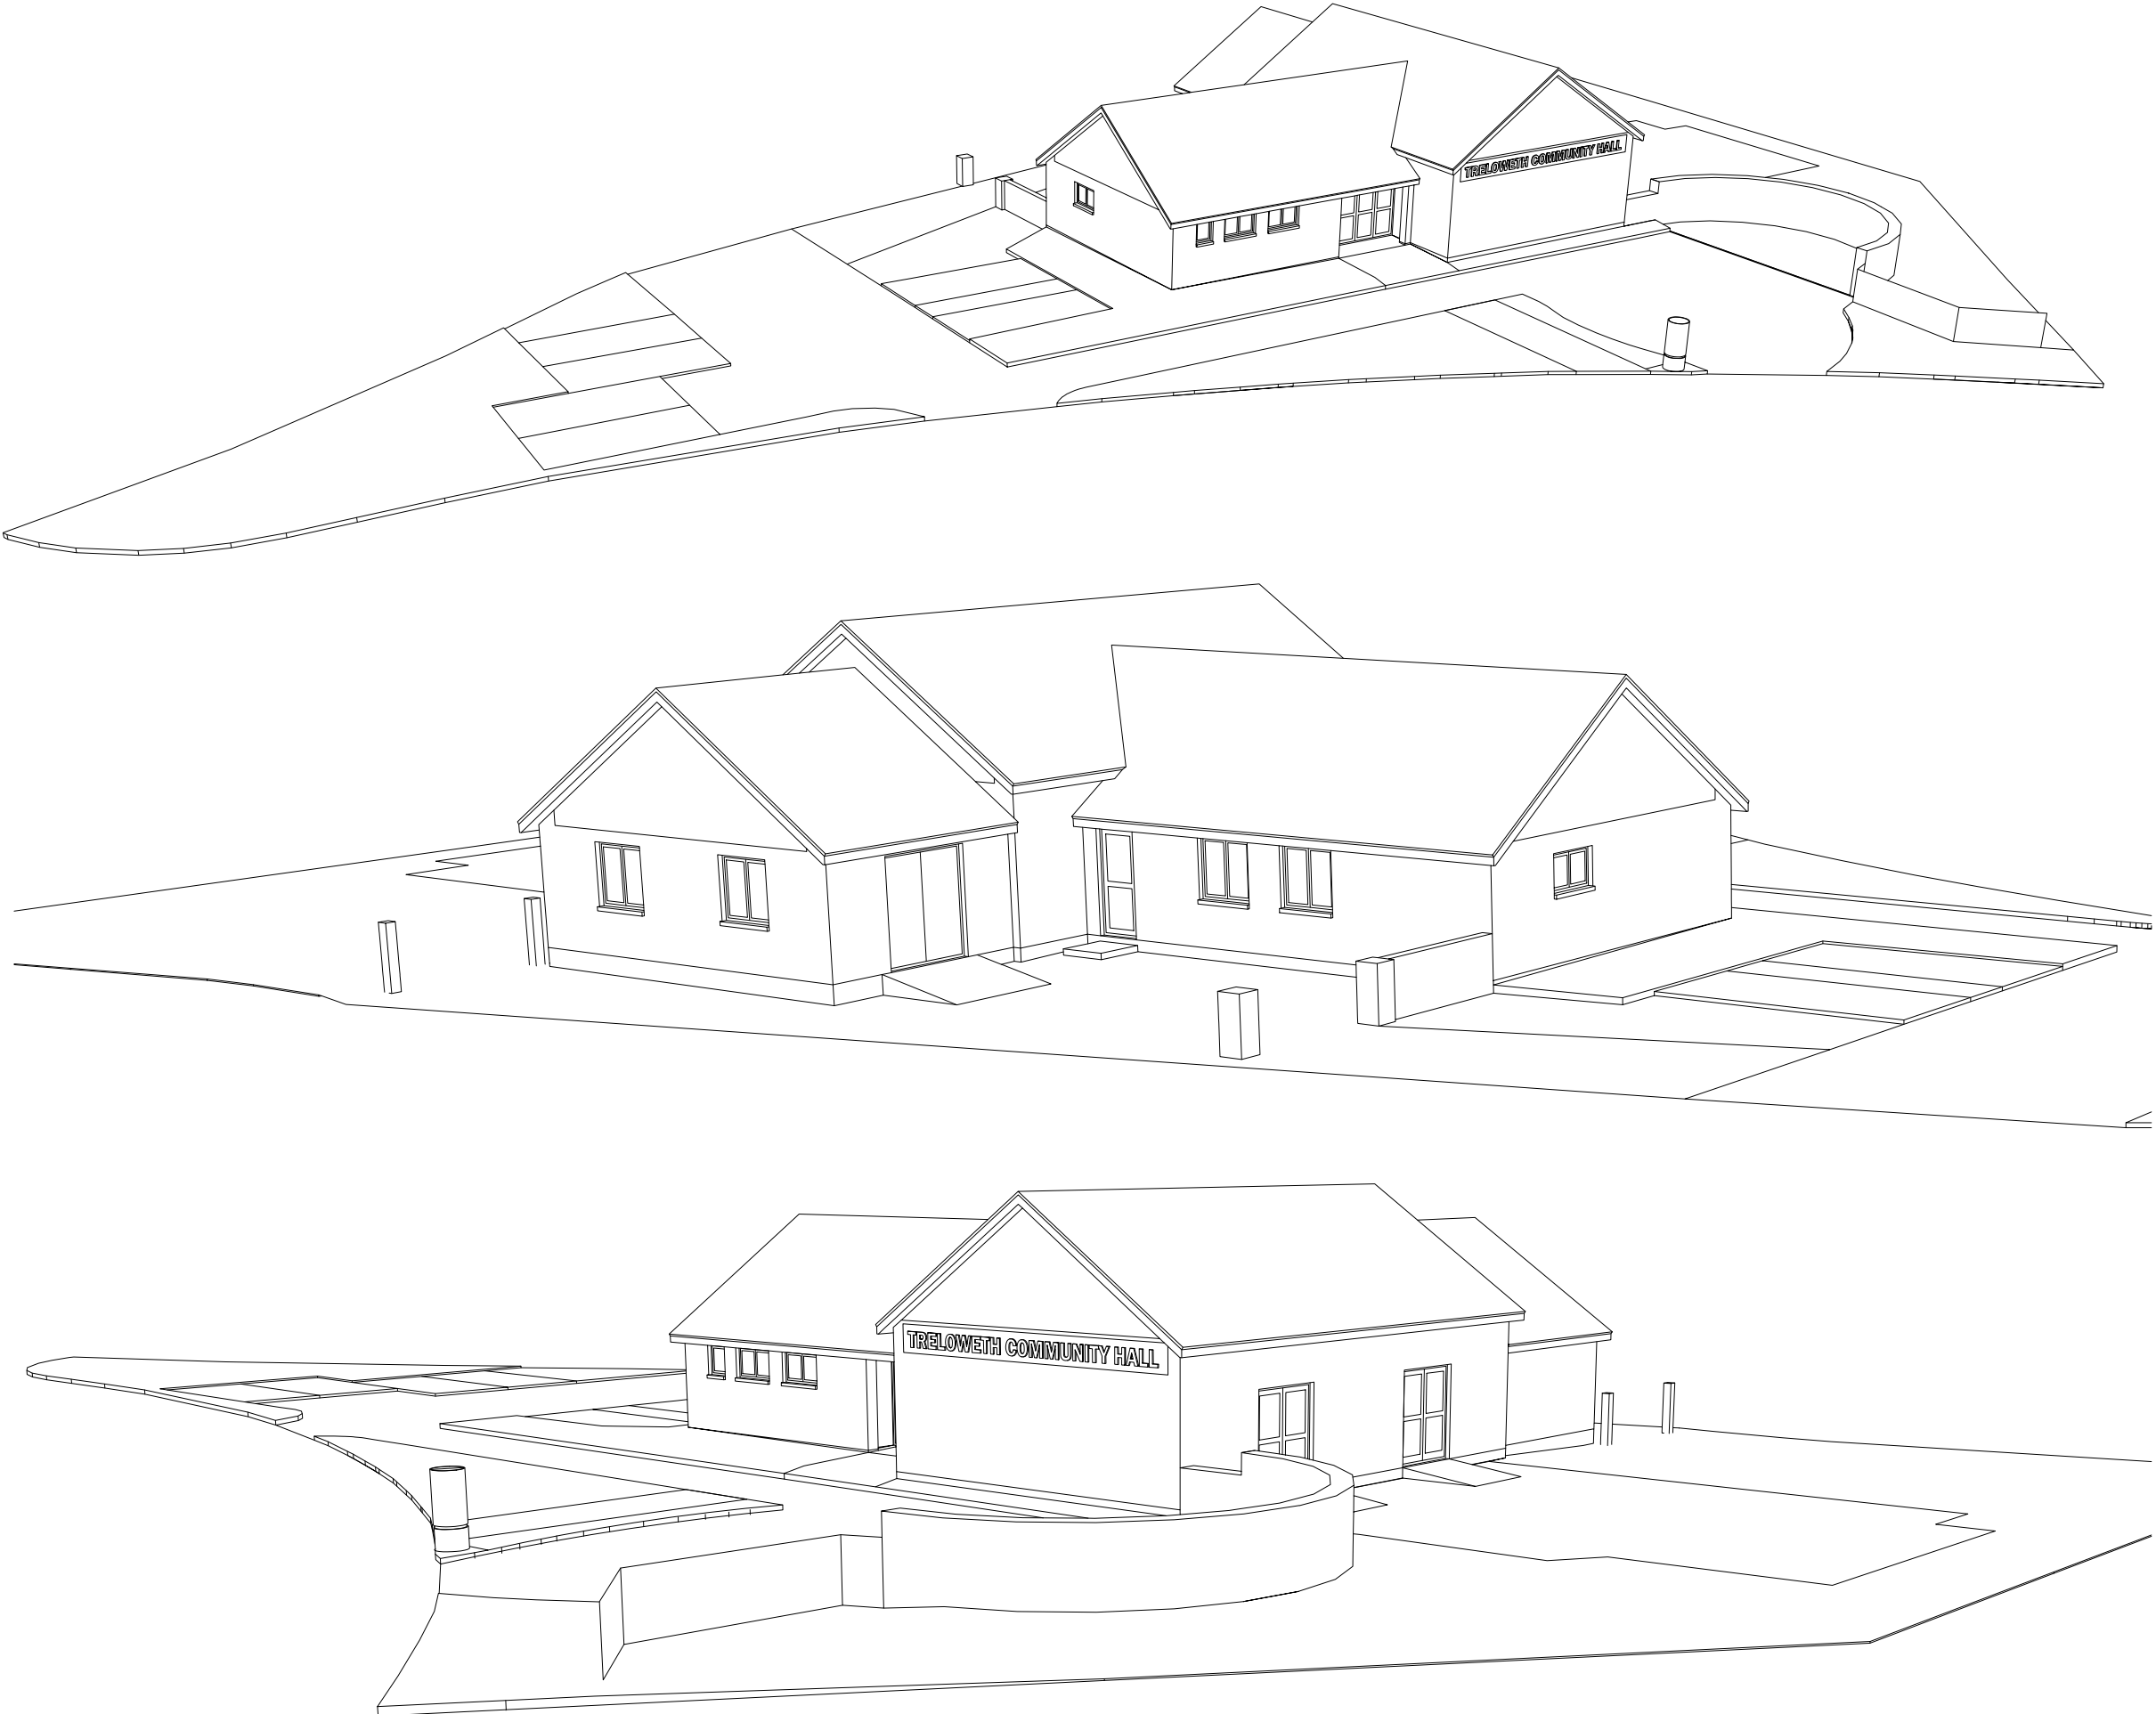

Existing 3D Visuals



1 Penhalls Drive, Playing Place,
Truro, Cornwall, TR3 6GW
T: 01209 697 277
M: 07934 913 041
e-mail: enquiries@austinarchitectural.co.uk
web: www.austinarchitectural.co.uk

client:
CARN BREA PARISH COUNCIL

project:
EXTENSION AND ALTERATIONS TO
TRELOWETH COMMUNITY HALL,
MOORFIELD ROAD, POOL.

drawing:
EXISTING 3D VISUALS

drawing no:
22-192-EX03

scale:
NTS

paper size:
A3


revision:
/

date:
21/11/2022

drawn by: RMA
checked by:

drawing status:
EXISTING

DO NOT SCALE FROM THESE DRAWINGS FOR
CONSTRUCTION PURPOSES - IF IN DOUBT - ASK!

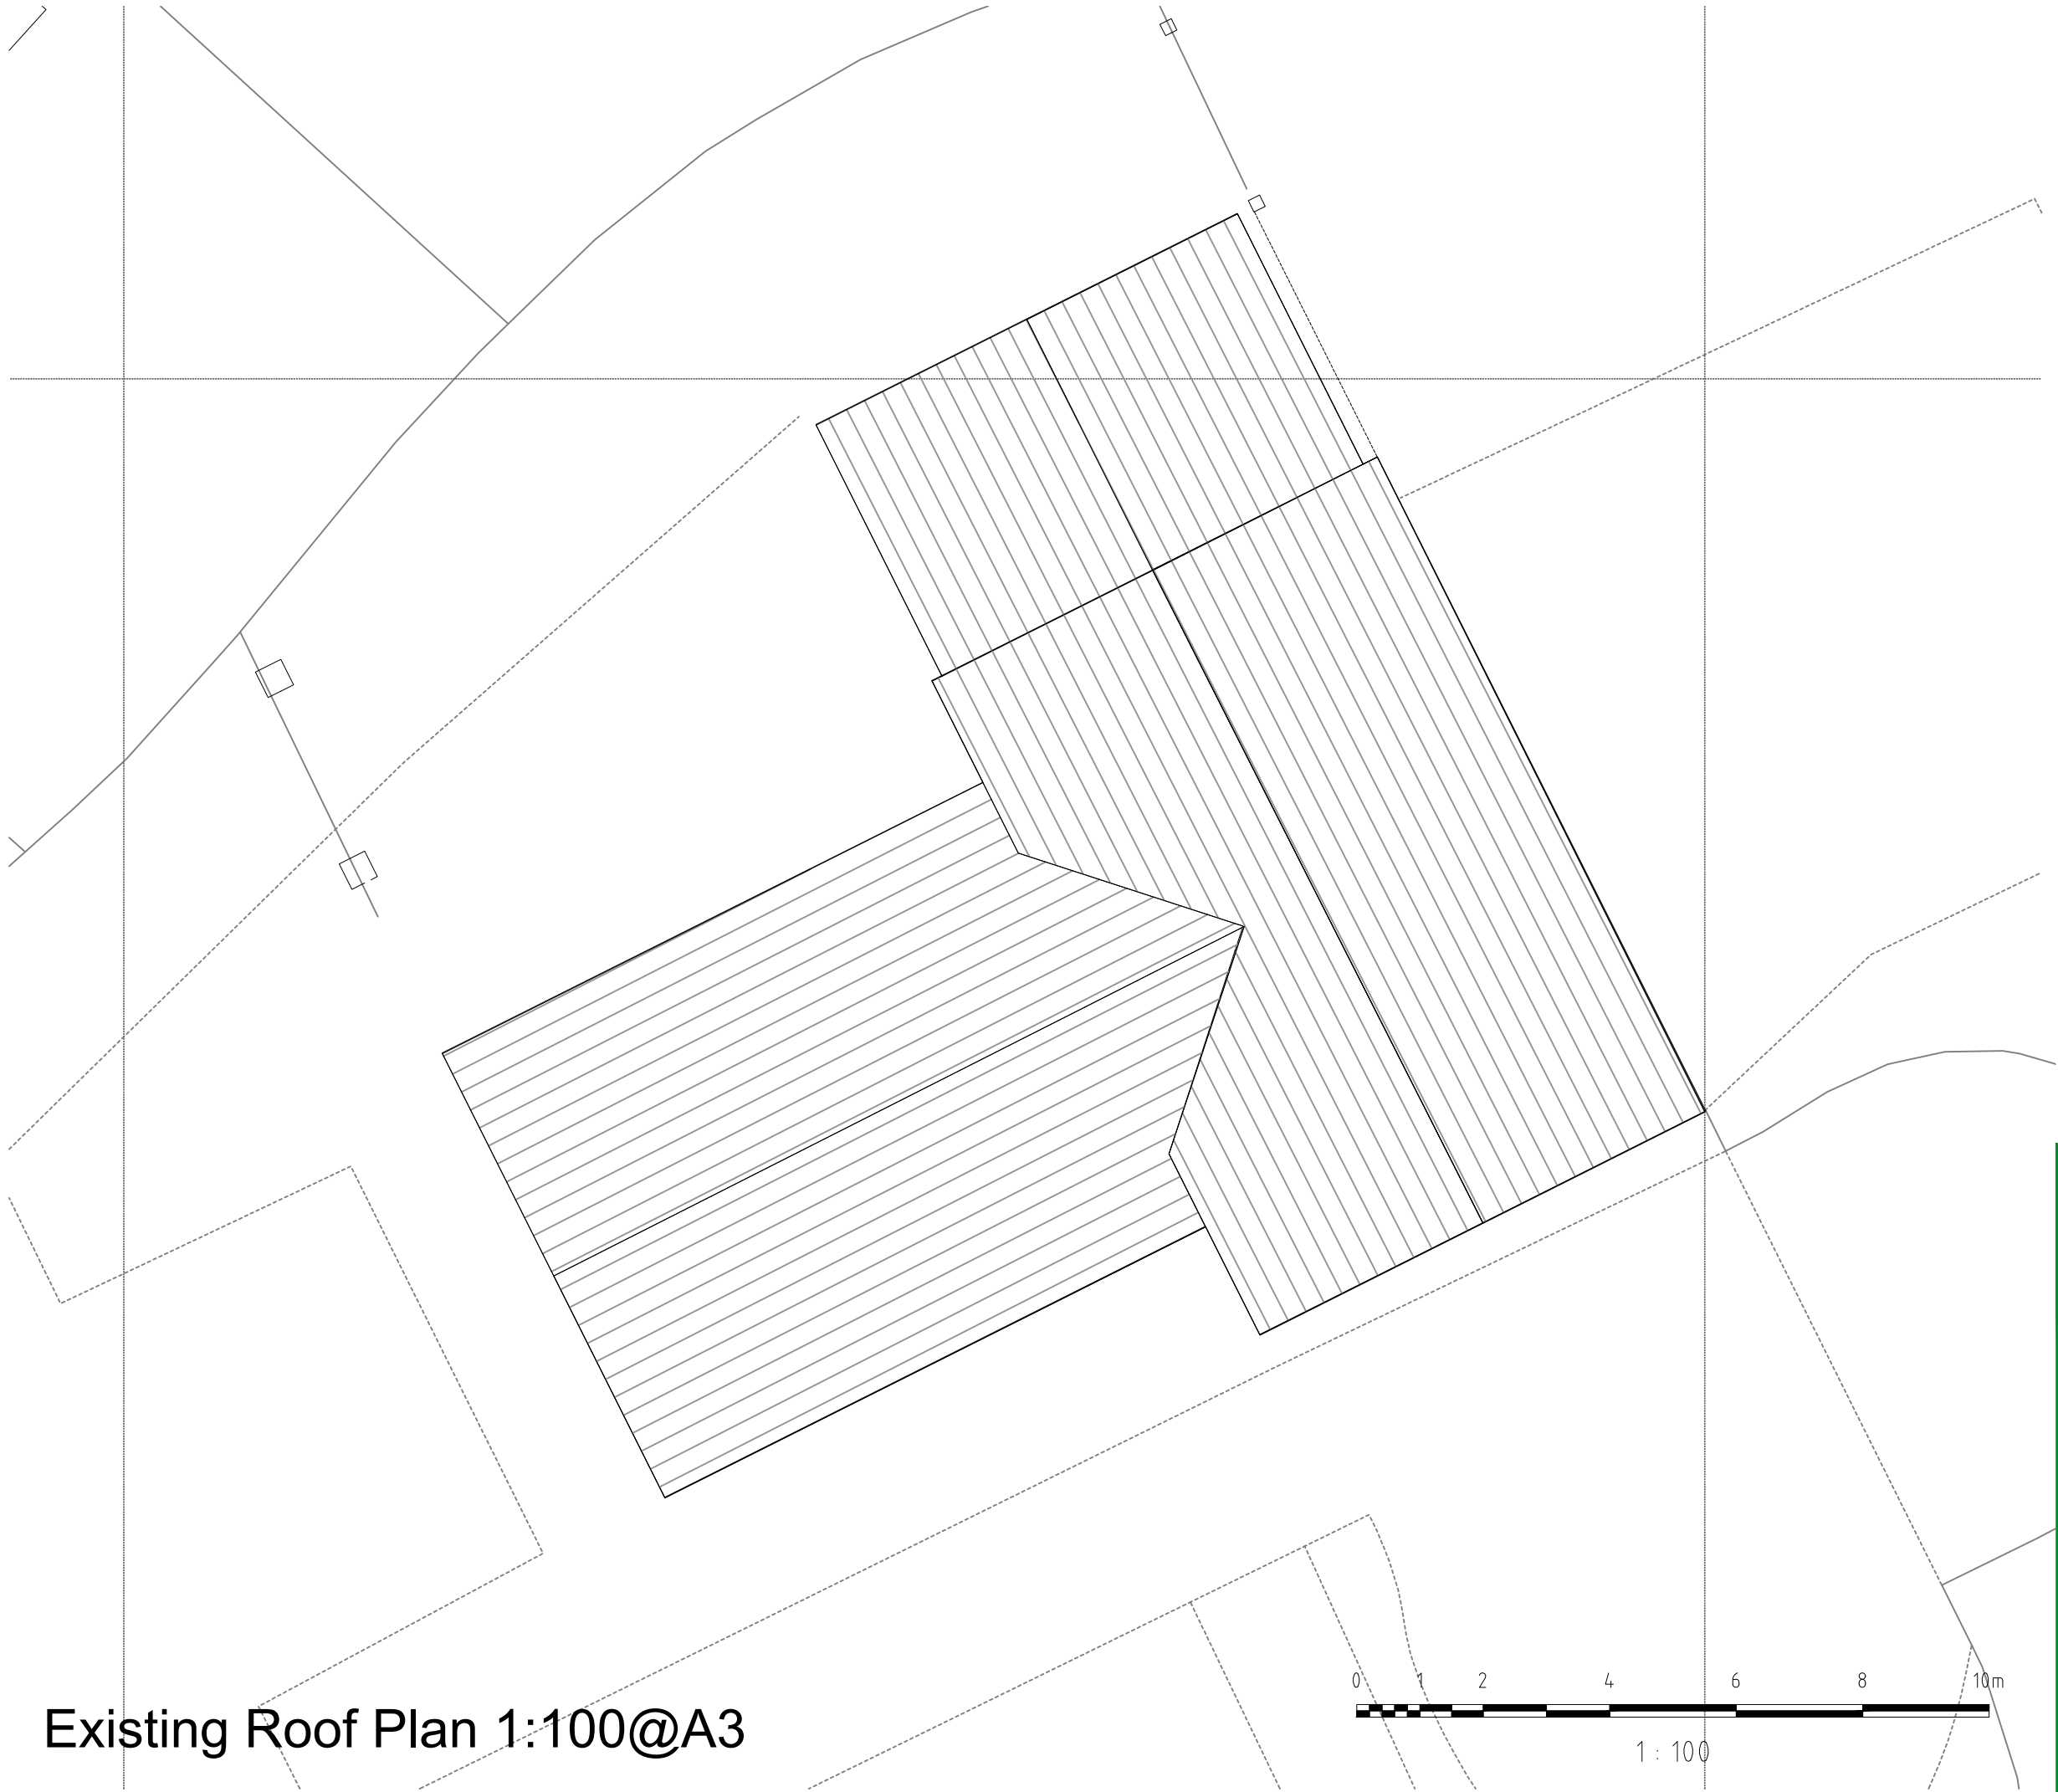

Existing Roof Plan 1:100@A3

revision notes:



1 Penhalls Drive, Playing Place,
Truro, Cornwall, TR3 6GW
T: 01209 697 277
M: 07934 913 041
e-mail: enquiries@austinarchitectural.co.uk
web: www.austinarchitectural.co.uk

client:
CARN BREA PARISH COUNCIL

project:
EXTENSION AND ALTERATIONS TO
TRELOWETH COMMUNITY HALL,
MOORFIELD ROAD, POOL.

drawing:
EXISTING ROOF PLAN

drawing no:
22-192-EX04

scale:
1:100

paper size:
A3

revision:
/

date:
21/11/2022

drawn by: RMA
checked by:

drawing status:
EXISTING

DO NOT SCALE FROM THESE DRAWINGS FOR
CONSTRUCTION PURPOSES - IF IN DOUBT - ASK!

MapServe



Existing Block Plan 1:500@A3

revision notes:



1 Penhalls Drive, Playing Place,
Truro, Cornwall, TR3 6GW
T: 01209 697 277
M: 07934 913 041
e-mail: enquiries@austinarchitectural.co.uk
web: www.austinarchitectural.co.uk

client:
CARN BREA PARISH COUNCIL

project:
EXTENSION AND ALTERATIONS TO
TRELOWETH COMMUNITY HALL,
MOORFIELD ROAD, POOL.

drawing:
EXISTING BLOCK PLAN

drawing no: 22-192-EX05	scale: 1:500	paper size: A3
revision: /	date: 21/11/2022	drawn by: RMA checked by:

drawing status:
EXISTING

DO NOT SCALE FROM THESE DRAWINGS FOR
CONSTRUCTION PURPOSES - IF IN DOUBT - ASK!